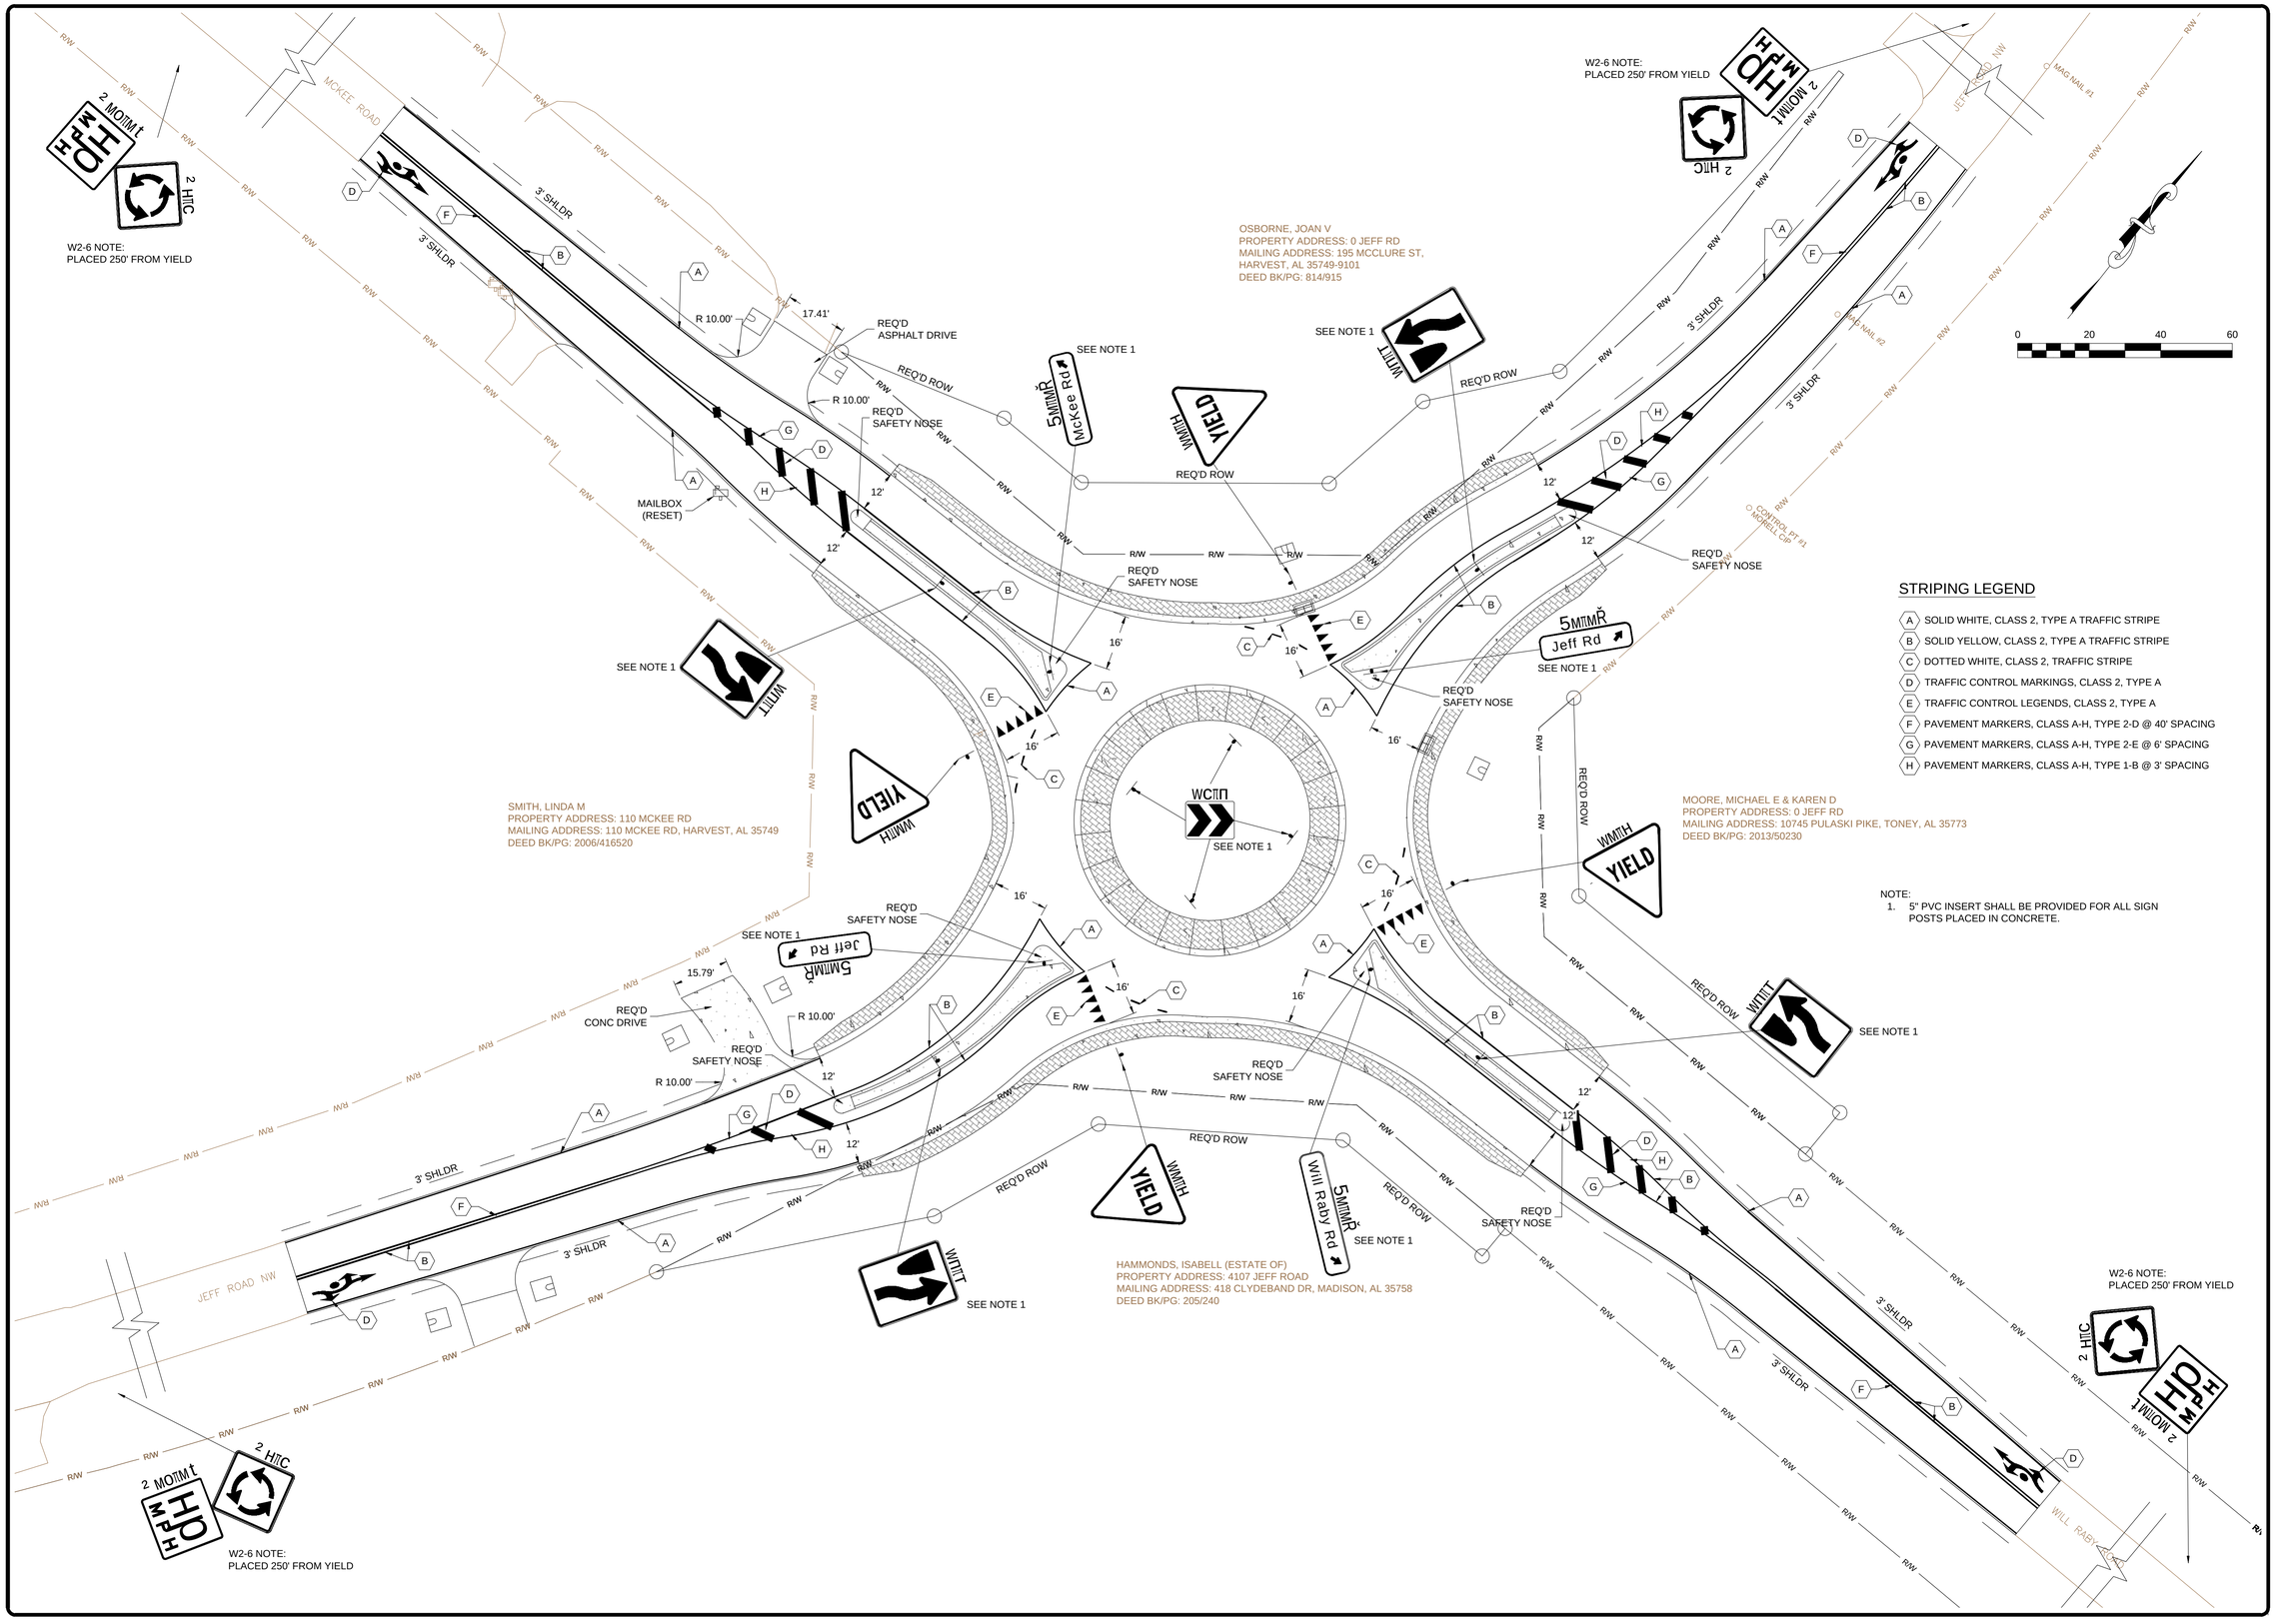

STRIPING LEGEND

- (A) SOLID WHITE, CLASS 2, TYPE A TRAFFIC STRIPE
- (B) SOLID YELLOW, CLASS 2, TYPE A TRAFFIC STRIPE
- (C) DOTTED WHITE, CLASS 2, TRAFFIC STRIPE
- (D) TRAFFIC CONTROL MARKINGS, CLASS 2, TYPE A
- (E) TRAFFIC CONTROL LEGENDS, CLASS 2, TYPE A
- (F) PAVEMENT MARKERS, CLASS A-H, TYPE 2-D @ 40' SPACING
- (G) PAVEMENT MARKERS, CLASS A-H, TYPE 2-E @ 6' SPACING
- (H) PAVEMENT MARKERS, CLASS A-H, TYPE 1-B @ 3' SPACING

NOTE:
1. 5" PVC INSERT SHALL BE PROVIDED FOR ALL SIGN POSTS PLACED IN CONCRETE.

REVISIONS

711 E. HOBBS STREET ATHENS, AL 35611
PHONE: (256) 867-4957
WWW.MORELLENGINEERING.COM

MORELL ENGINEERING

PAVING, STRIPING AND SIGNING LAYOUT of JEFF ROAD AND MCKEE ROAD/WILL RABY ROAD ROUNDABOUT

MORELL PROJECT NUMBER: 23-0313

(HOR) SCALE: 1"= (VERT) SCALE: 1"=

DRAWN BY: BHD

DATE: 05/28/2024

CHECKED BY: BHD

CLIENT:
MADISON COUNTY PUBLIC WORKS
266-C SHIELDS ROAD
HUNTSVILLE, AL 35811

SHEET NUMBER
7